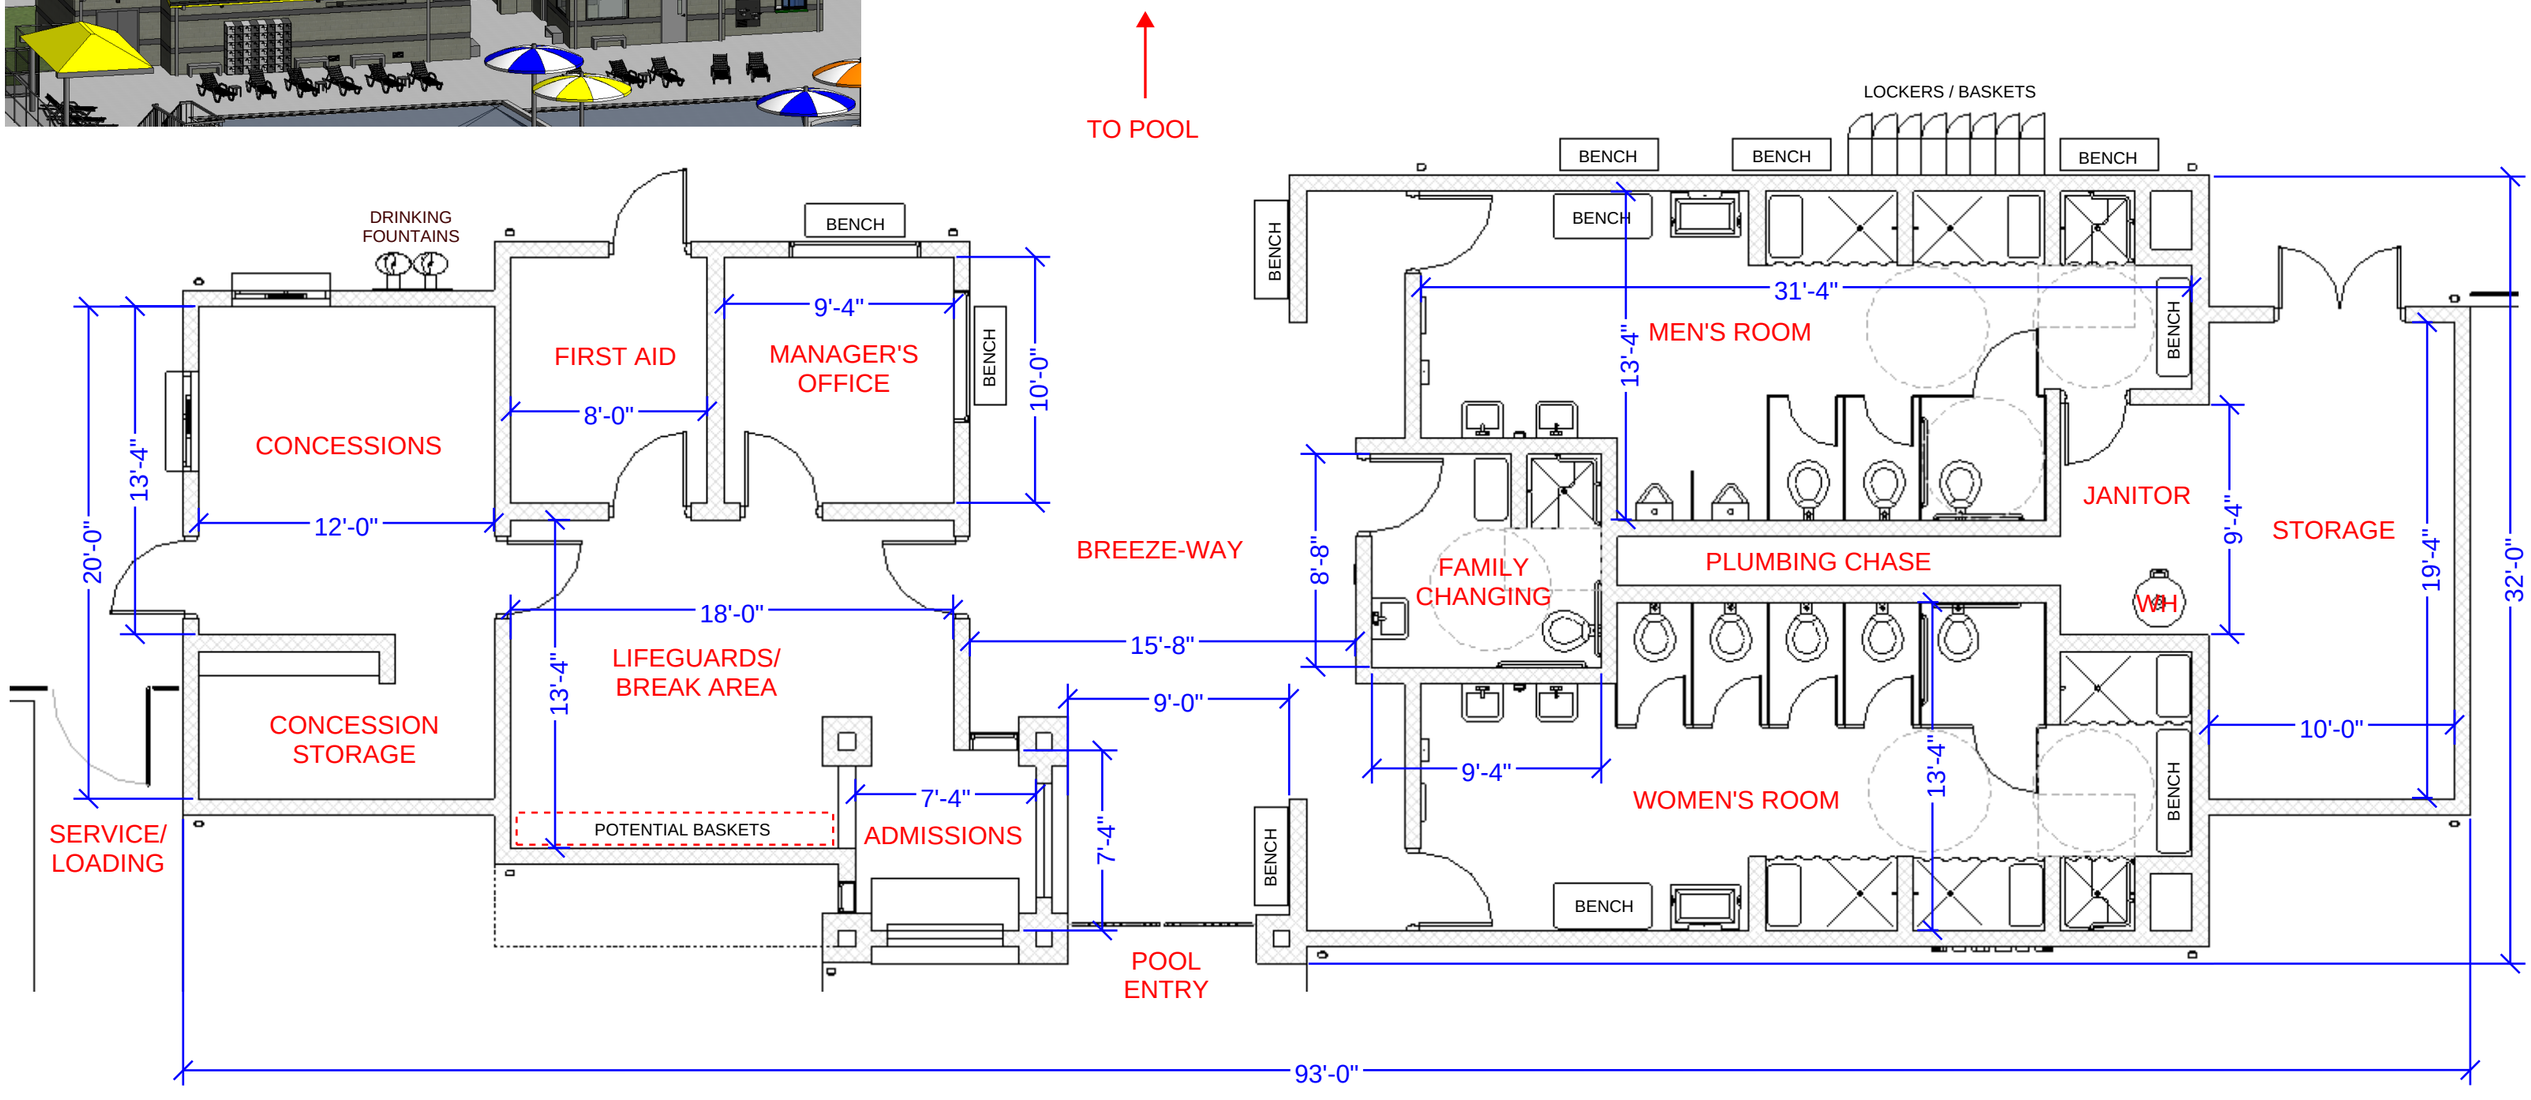
TO POOL
DRINKING FOUNTAINS
BENCH
FIRST AID
MANAGER'S OFFICE
9'-4"
8'-0"
BENCH
10'-0"
CONCESSIONS
13'-4"
20'-0"
12'-0"
18'-0"
LIFEGUARDS/ BREAK AREA
13'-4"
CONCESSION STORAGE
SERVICE/ LOADING
POTENTIAL BASKETS
7'-4"
ADMISSIONS
7'-4"
9'-0"
15'-8"
BREEZE-WAY
POOL ENTRY
LOCKERS / BASKETS
BENCH
BENCH
BENCH
BENCH
BENCH
31'-4"
13'-4"
MEN'S ROOM
JANITOR
9'-4"
STORAGE
19'-4"
32'-0"
8'-8"
FAMILY CHANGING
PLUMBING CHASE
WH
10'-0"
9'-4"
WOMEN'S ROOM
13'-4"
BENCH
BENCH
BENCH
93'-0"

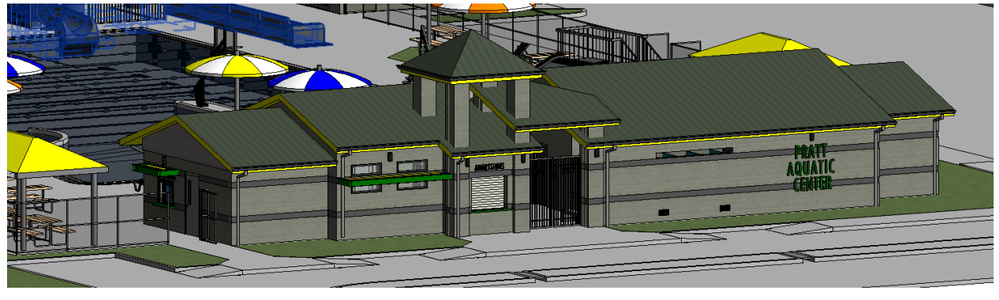
PRATT AQUATIC CENTER